Vectorworks Educational Version

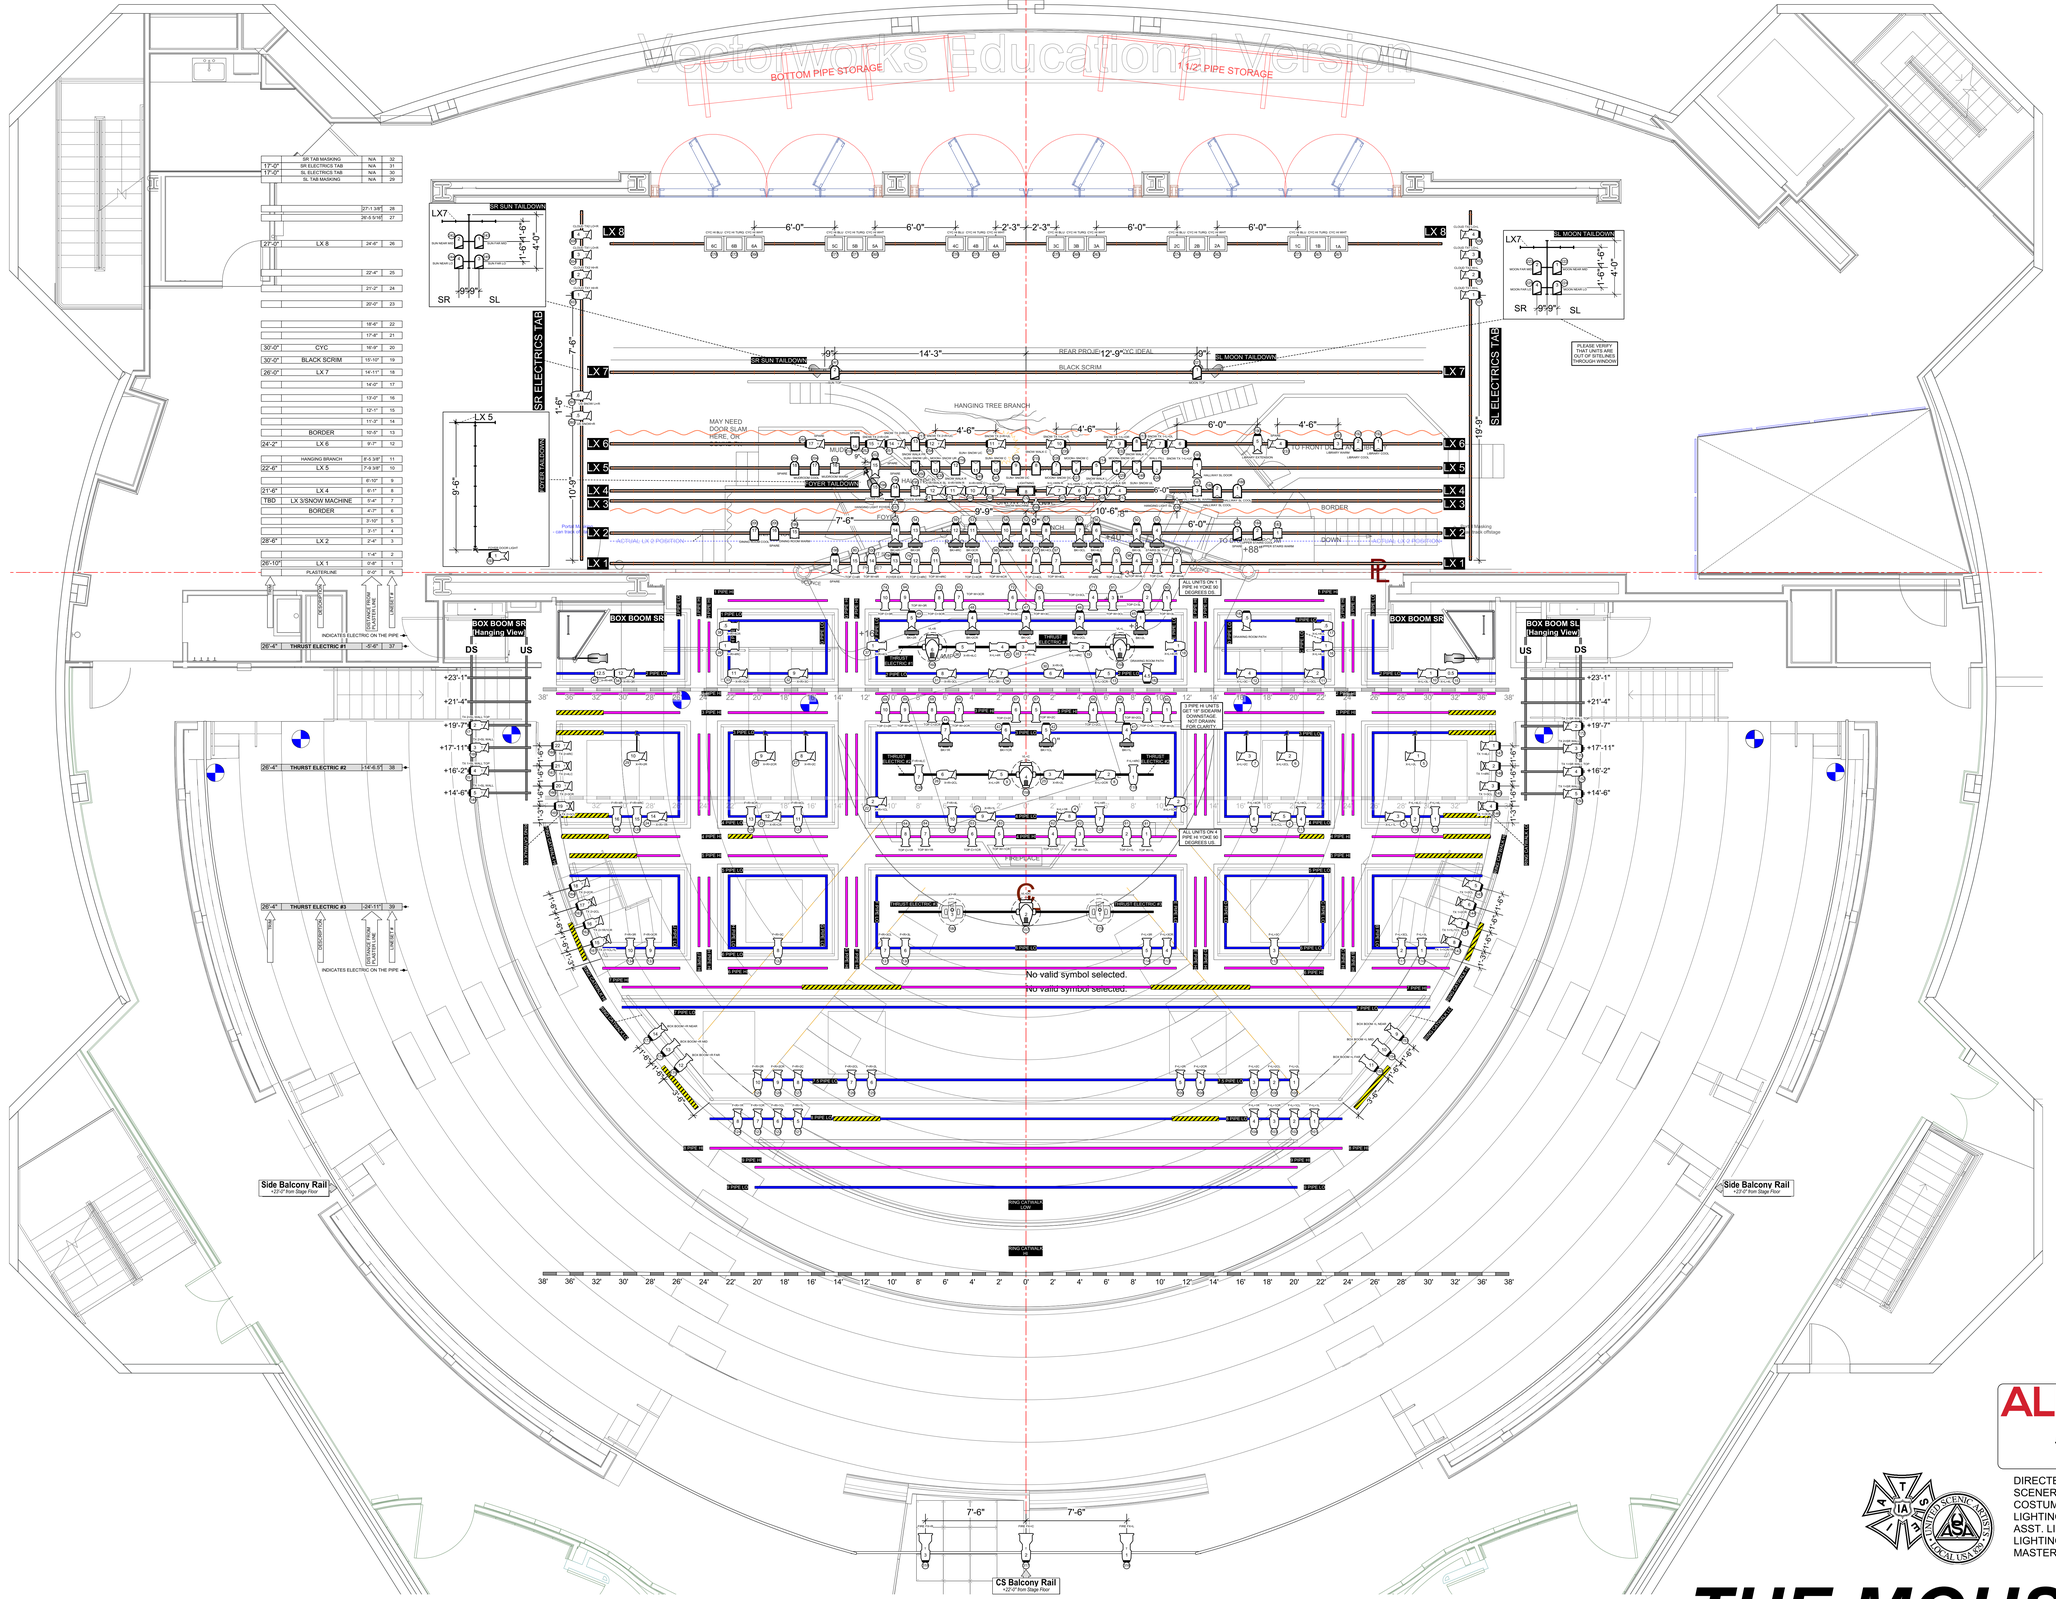

17'-0"	SR TAB MASKING	N/A	32
17'-0"	SR ELECTRICS TAB	N/A	31
	SL ELECTRICS TAB	N/A	30
	SL TAB MASKING	N/A	29
		27'-1 3/8"	28
		26'-5 5/16"	27
27'-0"	LX 8	24'-6"	26
		22'-4"	25
		21'-2"	24
		20'-0"	23
		18'-6"	22
		17'-8"	21
30'-0"	CYC	16'-9"	20
30'-0"	BLACK SCRIM	15'-10"	19
26'-0"	LX 7	14'-11"	18
		14'-0"	17
		13'-0"	16
		12'-1"	15
		11'-3"	14
	BORDER	10'-9"	13
24'-2"	LX 6	9'-7"	12
	HANGING BRANCH	8'-5 3/8"	11
22'-6"	LX 5	7'-9 3/8"	10
		6'-10"	9
21'-6"	LX 4	6'-1"	8
TBD	LX 3/SNOW MACHINE	5'-4"	7
	BORDER	4'-7"	6
		3'-10"	5
		3'-1"	4
28'-6"	LX 2	2'-4"	3
		1'-4"	2
26'-10"	LX 1	0'-8"	1
	PLASTERLINE	0'-0"	PL

26'-4"	THRUST ELECTRIC #1	-5'-8"	37
26'-4"	THRUST ELECTRIC #2	114'-6.5"	38
26'-4"	THRUST ELECTRIC #3	-24'-11"	39

DISCLAIMER:

THIS DRAWING REPRESENTS VISUAL CONCEPTS AND CONSTRUCTION SUGGESTIONS ONLY. IT DOES NOT REPLACE THE KNOWLEDGE AND ADVICE OF A LICENSED STRUCTURAL ENGINEER. THE DESIGNER IS UNQUALIFIED TO DETERMINE THE STRUCTURAL APPROPRIATENESS OF THIS DESIGN AND WILL NOT ASSUME RESPONSIBILITY FOR IMPROPER ENGINEERING OR USE.

NOTES:

-SPACING 1'-6" UNLESS NOTED, TIC MARKS DENOTE 1'-6" SPACING.
- 2-REFER WITHIN CHANNELS.
- PLEASE PROVIDE SPARE CIRCUITS ON ALL POSITIONS.
- PLEASE HAVE ALL COLOR, TEMPLATES, AND ACCESSORIES INSTALLED PRIOR TO THE START OF FOCUS.
- PLEASE HAVE SPARE R119 AND R132 ON HAND.
- PLEASE HAVE BLACKWRAP AND BLACKTAK ON HAND.
- PLEASE HAVE EXTRA BARN DOORS AND TOP HATS ON HAND.
- REFER TO LIGHTWRIGHT FOR ALL ACCESSORY INFORMATION.
- PLEASE STIFFEN PIPES AGAINST ROTATION.

-BOOM DIMENSIONS AND ELECTRIC TRIMS ARE TAKEN FROM DECK TO PIPES
-FOOTPRINTS REPRESENT APPROXIMATE LOCATION OF UNITS
-NO SUBSTITUTIONS WITHOUT DESIGNER APPROVAL.

KEYS TO SYMBOLS

TYPICAL

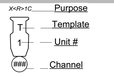

SUBMISSIONS

PRELIM SUBMISSION	30 JUNE 2018 B.C. HEYDT
COLOR SUBMISSION	1 JULY 2018 B.C. HEYDT
PLOT SUBMISSION	2 JULY 2018 B.C. HEYDT
PLOT REVISION	7 JULY 2018 B.C. HEYDT
FIRE REVISION	9 JULY 2018 B.C. HEYDT
PRACTICAL ADDS	12 JULY 2018 B.C. HEYDT
NEW BORDER & SNOW	31 JULY 2018 B.C. HEYDT
TECH	8 AUG 2018 B.C. HEYDT

ALLEY THEATRE
HUBBARD THEATRE
JAMES BLACK, INTERIM ARTISTIC DIRECTOR
DEAN GLADDEN, MANAGING DIRECTOR

DIRECTED BY.....JAMES BLACK
SCENERY BY.....LINDA BUCHANNAN
COSTUMES BY.....TRICIA BARSAMIAN
LIGHTING BY.....MICHAEL LINCOLN
ASST. LIGHTING.....BENTLEY HEYDT
LIGHTING SUPERVISOR.....ANDREW VANCE
MASTER ELECTRICIAN.....JOE ENGLER

THE MOUSETRAP

LIGHT PLOT

SCALE: 1/4"=1'-0"
UNLESS OTHERWISE NOTED

DRAWING BY B.C. HEYDT

DWG # 1 OF 3

Vectorworks Educational Version